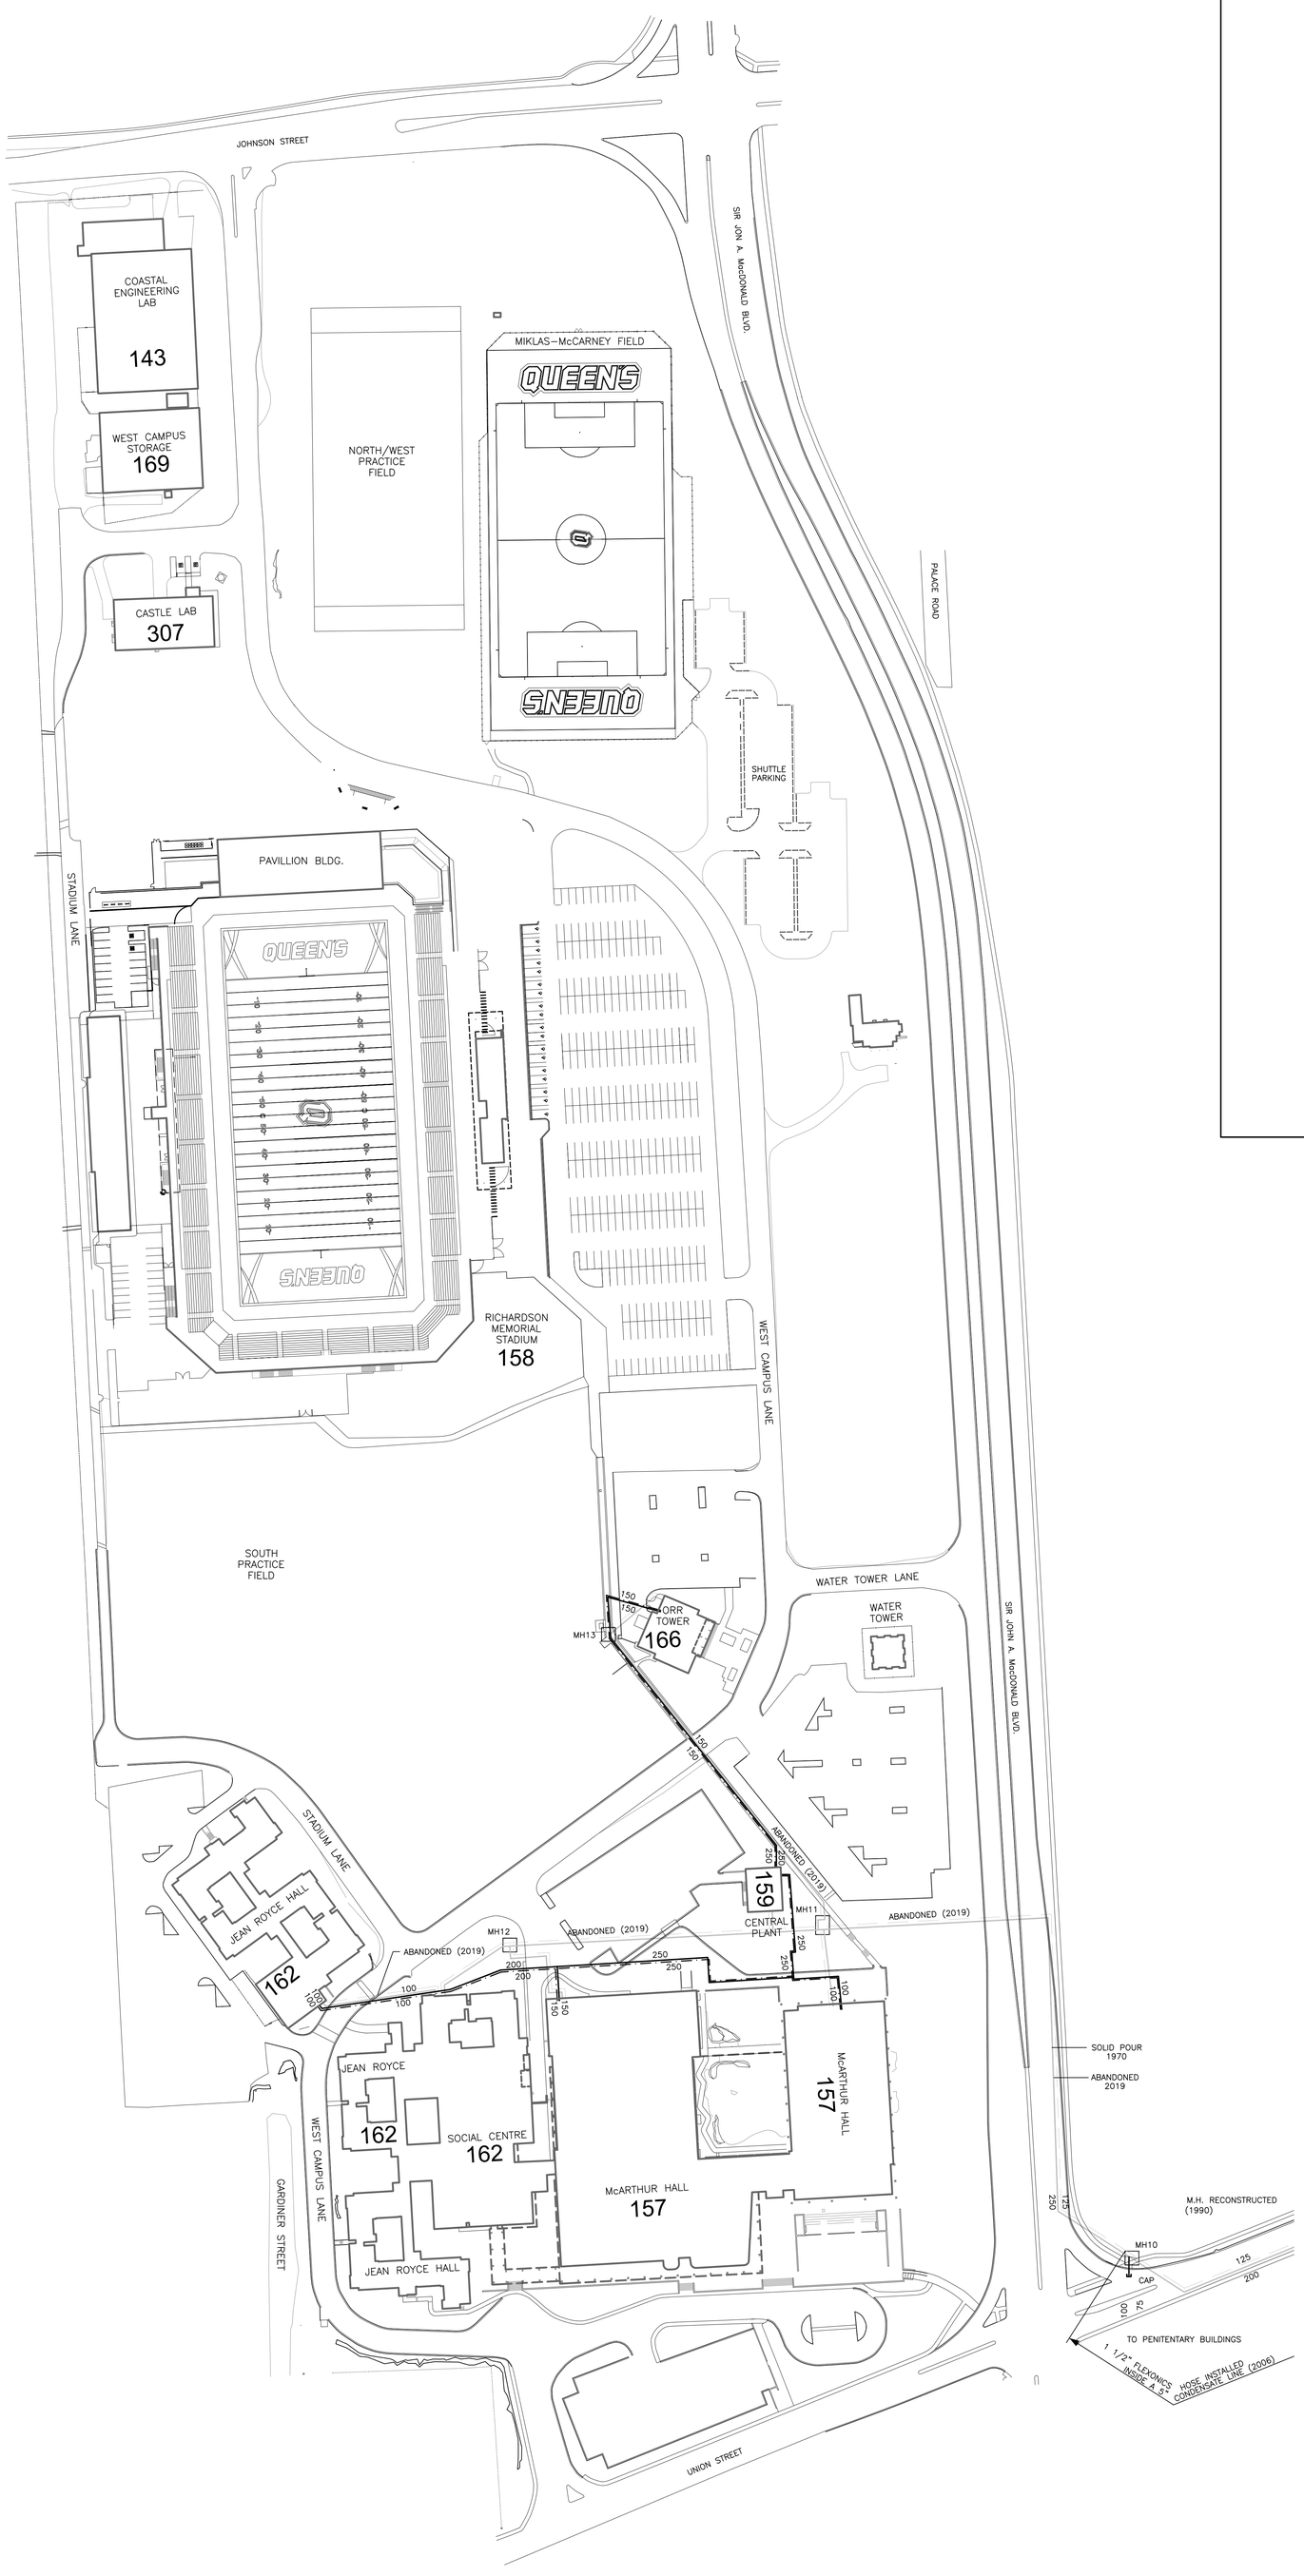

ANCLACHAN SITE PLAN

LEGEND

- STEAM ABANDONED
- CONDENSATE ABANDONED
- HWS
- HWR
- ## TUNNEL NUMBER
- MH## STEAM MANHOLE
- VG## VENTILATION GRATE

0 20 50 100M
10 30

6		
5		
4	APRIL 2026	ADD CASTLE LAB, PARVILLION BLDG McARTHUR ADDITION, ANCLACHAN
3	JAN/08	ADD STEAM LINE INFORMATION
2	NOV/06	STEAM LINE INFORMATION
1	NOV/04	DONALD GORDON CENTER, LINE BETWEEN M.H. #8A & M.H. #9
0	DATE	REVISION

KEY PLAN

BLDG. No.	BLOCK	LEVEL	C.A.D.D. REF.
220			220_M013_REV3

DRAWING	SCALE	DATE	DRAWN BY:	CHK'D BY:
1 OF 1	AS SHOWN	OCT 1996	P.D.	

REVIEWED BY	ARCH'L STRUCT'L	MECH'L	ELECT'L	CP & D SP & M		PROJECT MANAGER

Queen's UNIVERSITY

Physical Plant Services

WEST CAMPUS MAP
STEAM DISTRIBUTION SYSTEM

PROJECT No. / FILE No.	DRAWING No.	REV.
220	M013	4